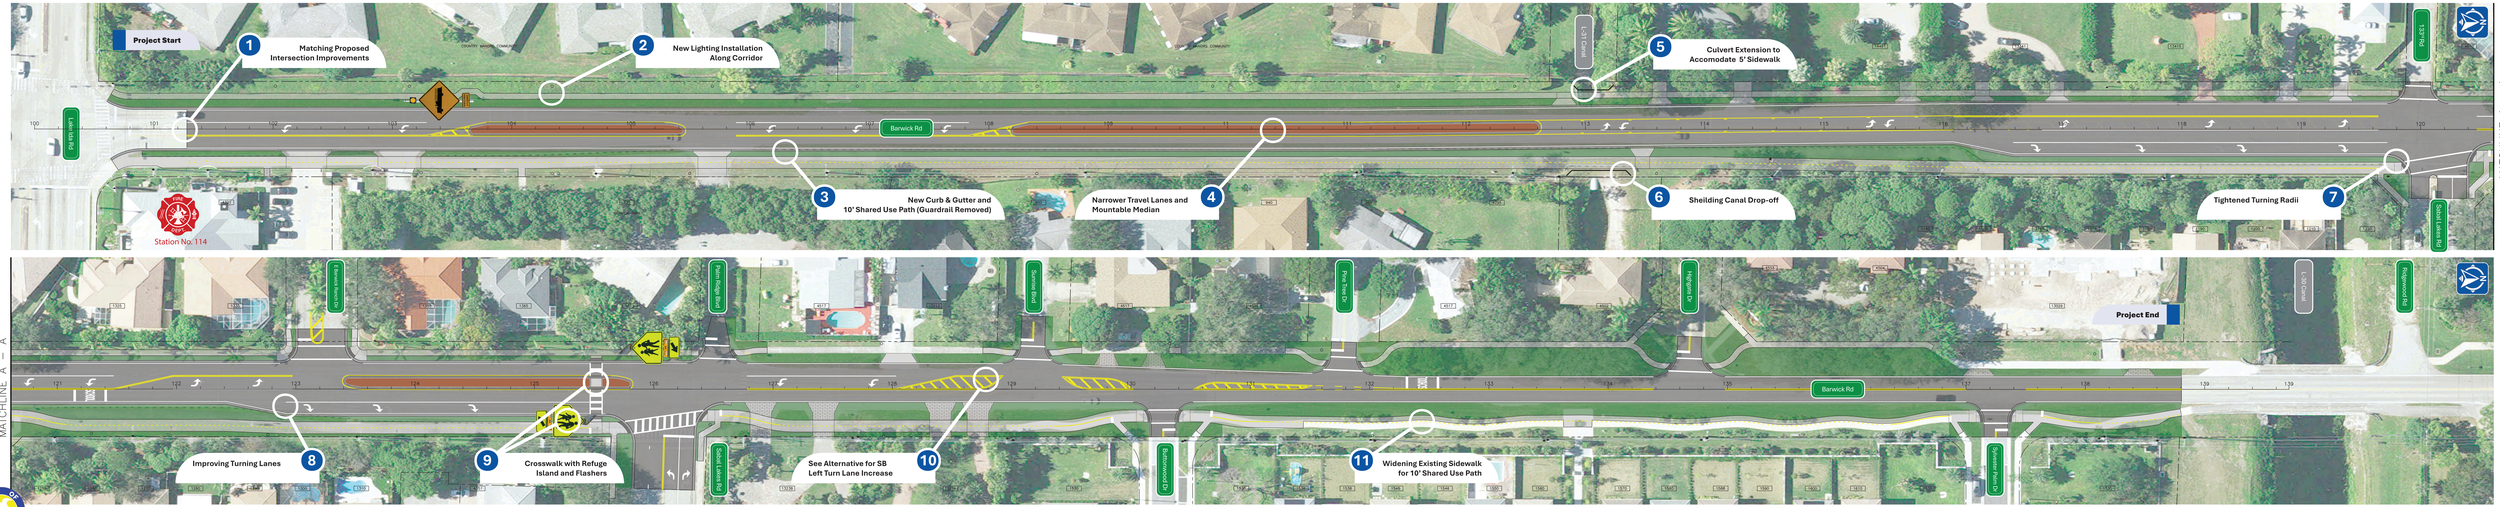
Project Start
1
Matching Proposed Intersection Improvements
2
New Lighting Installation Along Corridor
3
New Curb & Gutter and 10' Shared Use Path (Guardrail Removed)
4
Narrower Travel Lanes and Mountable Median
5
Culvert Extension to Accomodate 5' Sidewalk
6
Sheilding Canal Drop-off
7
Tightened Turning Radii
8
Improving Turning Lanes
9
Crosswalk with Refuge Island and Flashers
10
See Alternative for SB Left Turn Lane Increase
11
Widening Existing Sidewalk for 10' Shared Use Path
Project End
Barwick Rd
Lake Ida Rd
L-30 Canal
Station No. 114
MATCHLINE A – A
MATCHLINE A – A